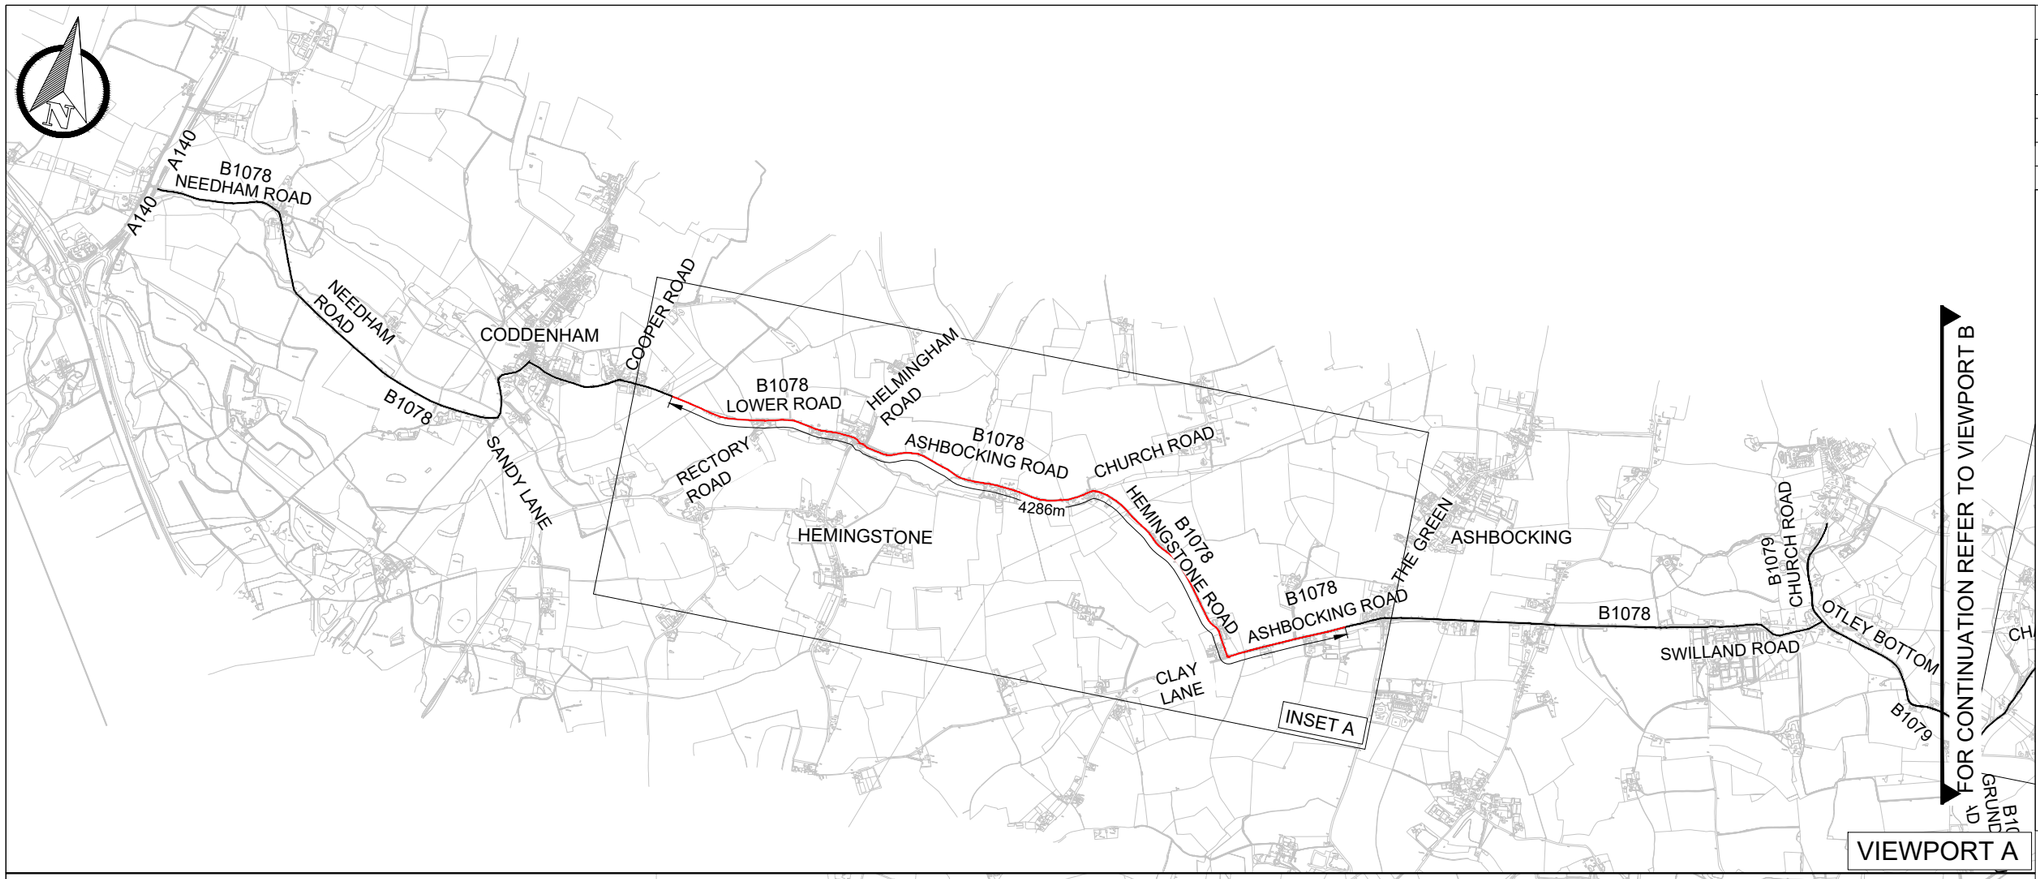

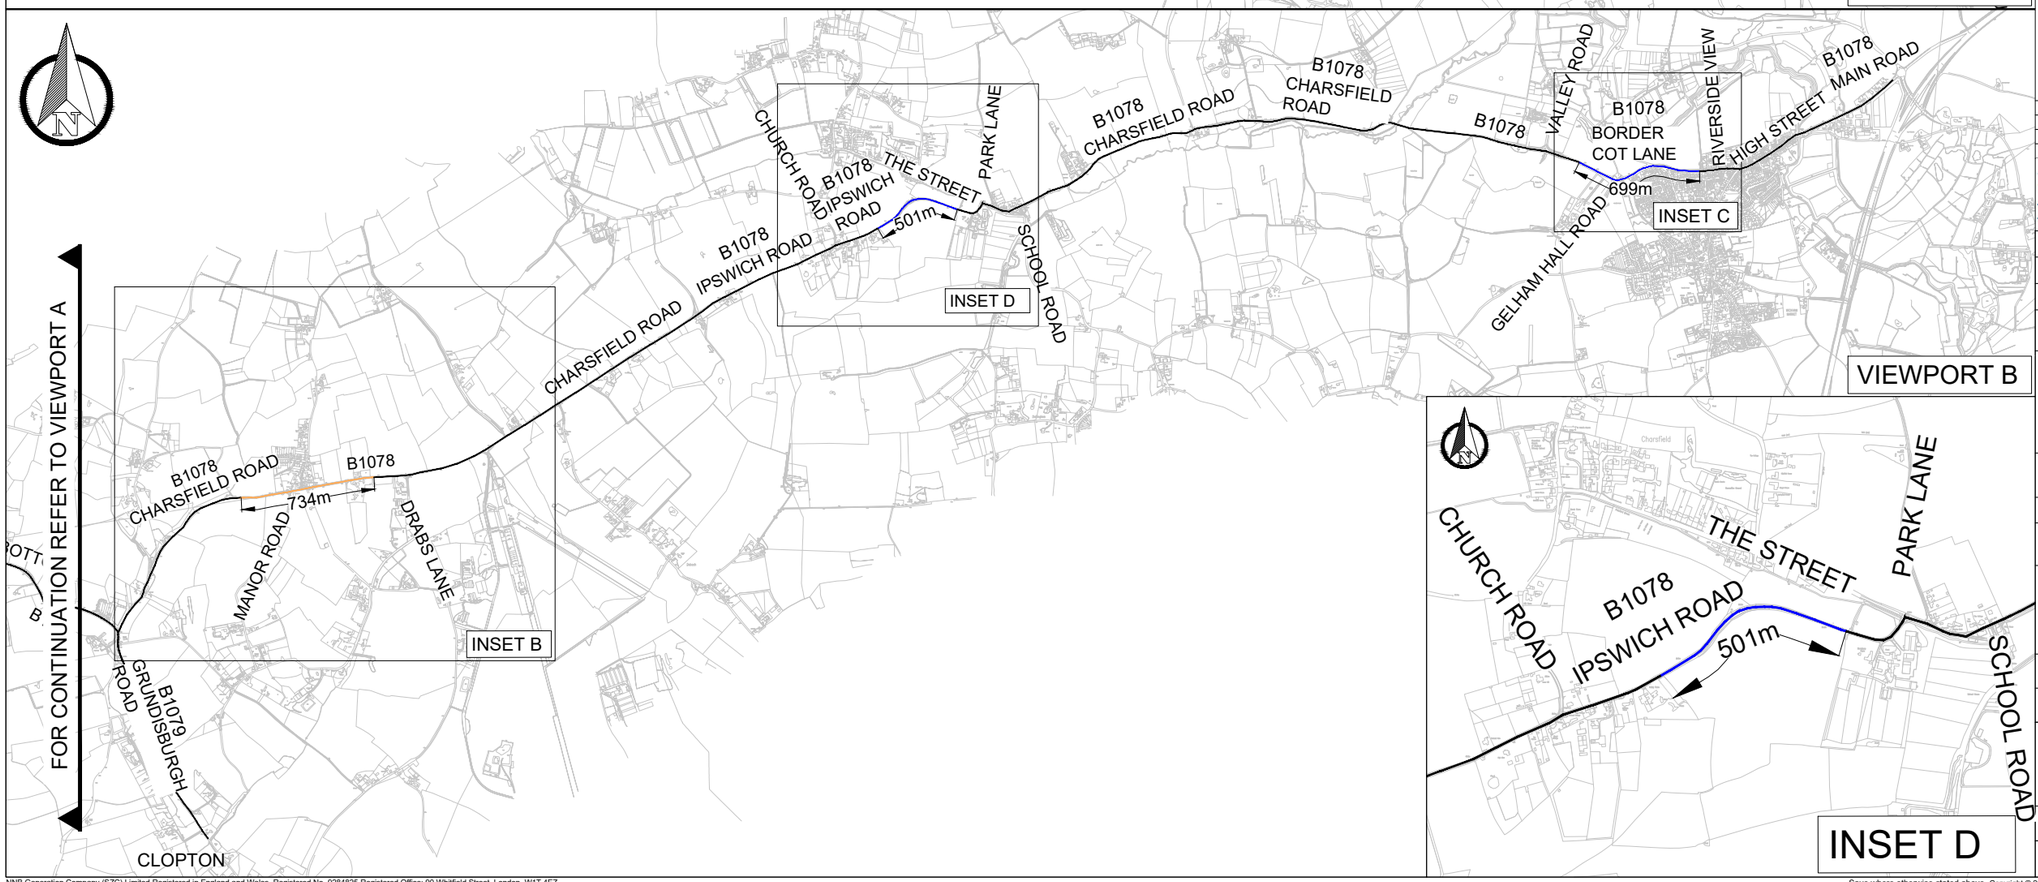

UK PROTECTIVE MARKING:

Reproduced from Ordnance Survey map with the permission of Ordnance Survey on behalf of the controller of Her Majesty's Stationery Office © Crown copyright (2023). All Rights reserved. NNB GenCo Licence: 0100060408

DRAWING GRID / COORDINATE SYSTEM:			
SITE LOCAL GRID	☐	NATIONAL GRID OSGB36	☒
OTHER GRID	☐	(To be defined in the contract project plan)	
CONTRACT PROJECT PLAN DOC. REF. No:		N/A	

NOTES:

1. THIS DRAWING IS TO BE PRINTED IN A1 SIZE, AND IN COLOUR.
2. DIMENSIONS ARE IN METRES UNLESS OTHERWISE STATED. DO NOT SCALE.

KEY

- RETAINED EXISTING SPEED LIMIT
- PROPOSED 50MPH SPEED LIMIT
- PROPOSED 40MPH SPEED LIMIT
- PROPOSED 30MPH SPEED LIMIT

REV.	DATE	PREPARED BY	CHECKED BY	STATUS	REASONS FOR REVISION	APPROVED BY
P03	29-08-2025	NR	MJ	P1	THIRD ISSUE	SH
P02	05-08-2025	NR	MJ	P1	SECOND ISSUE	SH
P01	28-05-2025	NR	MJ	P1	FIRST ISSUE	SH

Sizewell C — The power of good for Britain

1st partner	2nd partner
NNB GEN	EDF ENERGY

CONTRACTOR COMPANY TRADE NAME : WSP

CONTRACTOR REF. No. SZC-AD0231-WSP-ADHHGN-000000-DRW-HCH-000501

CONTRACT NUMBER : WSP_ASD000-007

CONTRACTOR WBS CODE : AD0231 — QRA RELATED Yes ☐ No ☒

APPLICABILITY:
1: Document related to Unit 1
2: Document related to Unit 2
9: Document that applies to buildings/systems common to Unit 1 & 2
0: Documents that relate exclusively to buildings or systems that are common to the whole site (e.g. parking, ancillary buildings...)

NUCL/REP/EPR/UKX			
SZC (doc: SZ)			
0	1	2	9
X			

BUILDING: 000

SYSTEM: N/A

SCALE: NTS

SIZE: A3

PAGE: 1/1

DESCRIPTION: AD0231 - B1078 ROAD SAFETY IMPROVEMENTS TRO LAYOUT SHEET 1

TEAMCENTER DOCUMENT REFERENCE No.: 101538507

DOCUMENT SUB -TYPE	EDF CLASSIFICATION CODE
DRW	N/A
SUBCONTRACTOR COMPANY TRADE NAME	SUBCONTRACTOR DOCUMENT REF. No
N/A	N/A

This pattern must be entirely readable
For A0 and A1 : ABERPFTHLIJOOCGQUVWMNSZXKY
zsaeocmuvnwxirfkhbdpqgyjfl 71423855690
0 1 2 3 4 5 6 7 8 9 10

INTELLECTUAL PROPERTY OWNERSHIP:	NNB:	EDF:	CONTRACTOR:
	OWNERSHIP	N/A	OWNERSHIP

UK PROTECTIVE MARKING:
NOT PROTECTIVELY MARKED

Save where otherwise stated above, Copyright © 2023 NNB Generation Company (SZC) Limited. All rights reserved. No part of this drawing to be reproduced without prior permission.

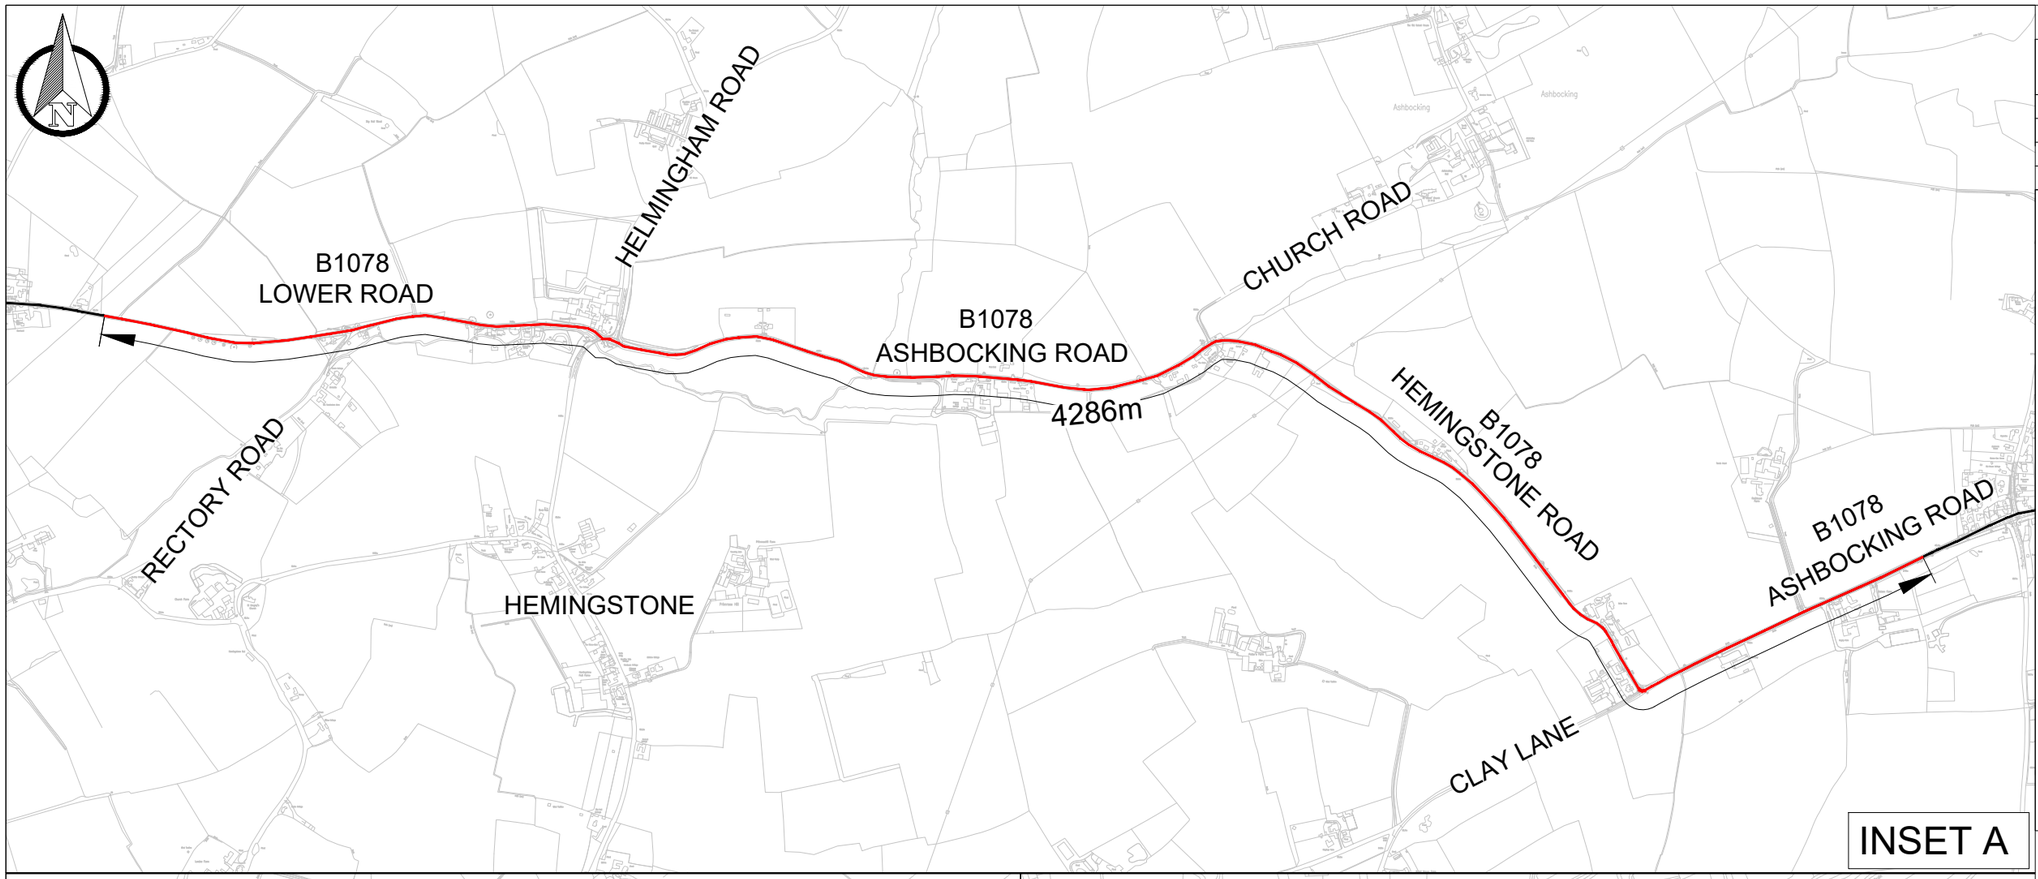

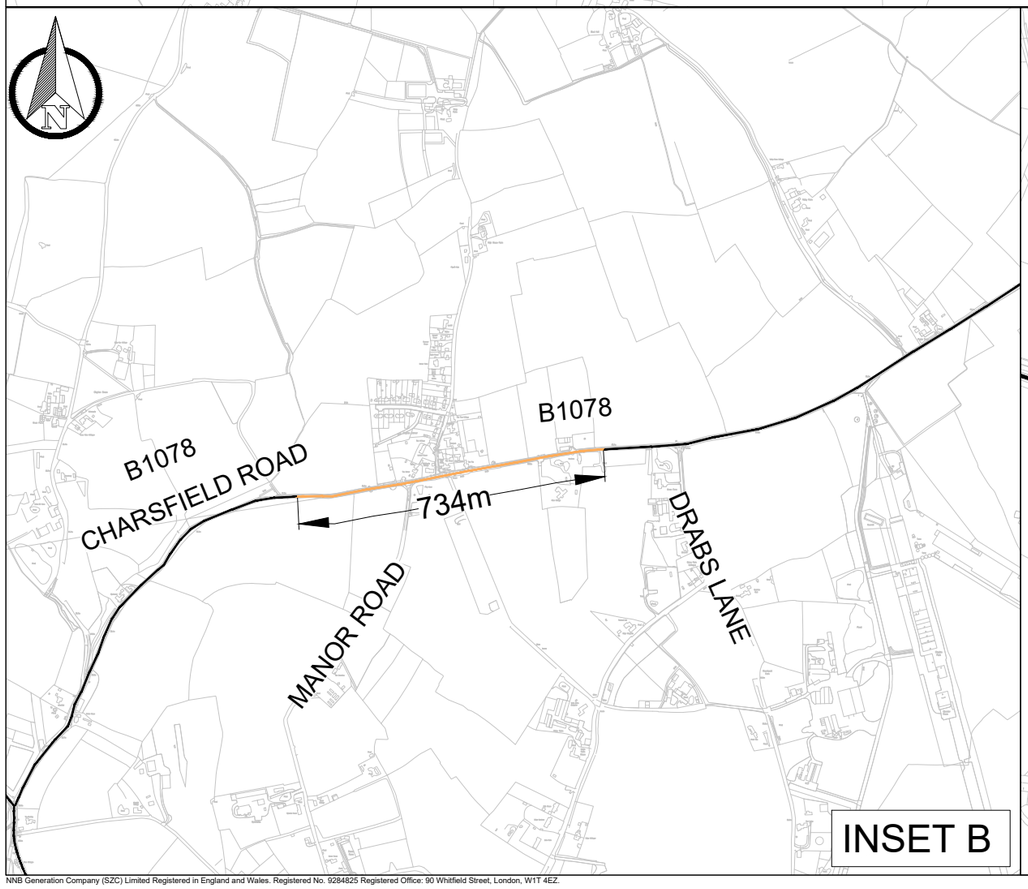

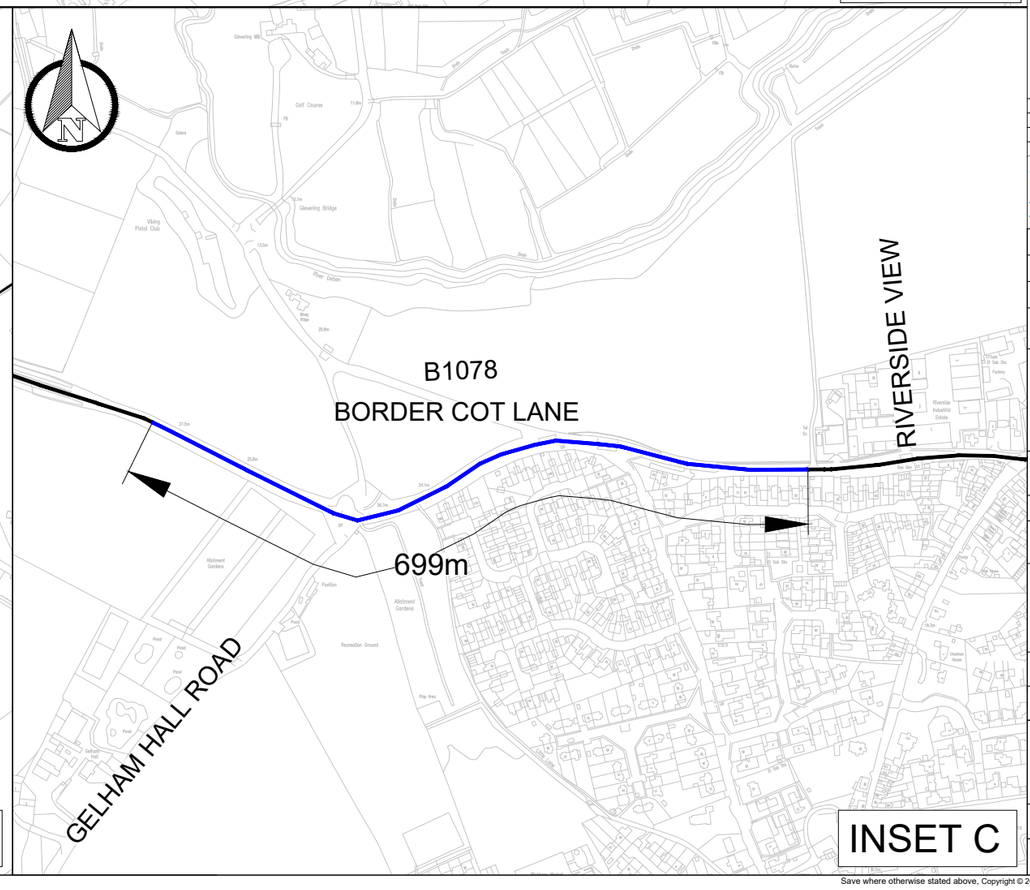

UK PROTECTIVE MARKING:

Reproduced from Ordnance Survey map with the permission of Ordnance Survey on behalf of the controller of Her Majesty's Stationery Office © Crown copyright (2023). All Rights reserved. NNB GenCo Licence: 0100060408

DRAWING GRID / COORDINATE SYSTEM:			
SITE LOCAL GRID	☐	NATIONAL GRID OSGB36	☒
OTHER GRID	☐	(To be defined in the contract project plan)	
CONTRACT PROJECT PLAN DOC. REF. No:		N/A	

NOTES:

1. THIS DRAWING IS TO BE PRINTED IN A1 SIZE, AND IN COLOUR.
2. DIMENSIONS ARE IN METRES UNLESS OTHERWISE STATED. DO NOT SCALE.

KEY

- RETAINED EXISTING SPEED LIMIT
- PROPOSED 50MPH SPEED LIMIT
- PROPOSED 40MPH SPEED LIMIT
- PROPOSED 30MPH SPEED LIMIT

REV.	DATE	PREPARED BY	CHECKED BY	STATUS	REASONS FOR REVISION	APPROVED BY
P03	29-09-2025	NR	MJ	P1	THIRD ISSUE	SH
P02	05-08-2025	NR	MJ	P1	SECOND ISSUE	SH
P01	28-05-2025	NR	MJ	P1	FIRST ISSUE	SH

Sizewell C
The power of good for Britain

1st partner	2nd partner
NNB GEN	EDF ENERGY

CONTRACTOR COMPANY TRADE NAME : WSP

CONTRACTOR REF. No. SZC-AD0231-WSP-ADHHGN-000000-DRW-HCH-000502

CONTRACT NUMBER : WSP_ASD000-007

CONTRACTOR WBS CODE : AD0231 | QRA RELATED Yes ☐ No ☒

APPLICABILITY:
1: Document related to Unit 1
2: Document related to Unit 2
9: Document that applies to buildings/systems common to Unit 1 & 2
0: Documents that relate exclusively to buildings or systems that are common to the whole site (e.g. parking, ancillary buildings...)

NUCL/REP/EPR/UKX			
SZC (doc: SZ)			
0	1	2	9
X			

BUILDING: 000

SYSTEM: N/A

SCALE: NTS

SIZE: A3

PAGE: 1/1

DESCRIPTION

AD0231 - B1078 ROAD SAFETY IMPROVEMENTS
TRO LAYOUT SHEET 2

TEAMCENTER DOCUMENT REFERENCE No.

101538474

DOCUMENT SUB -TYPE	EDF CLASSIFICATION CODE
DRW	N/A
SUBCONTRACTOR COMPANY TRADE NAME	SUBCONTRACTOR DOCUMENT REF. No
N/A	N/A

This pattern must be entirely readable
For A0 and A1 : ABERPFTHLIJOOCGQUVWMNSZXKY
zsaeoomuvmwirfkhbdpqgyjtl 71423855690
0 1 2 3 4 5 6 7 8 9 10

INTELLECTUAL PROPERTY OWNERSHIP:	NNB:	EDF:	CONTRACTOR:
	OWNERSHIP	N/A	OWNERSHIP

UK PROTECTIVE MARKING:
NOT PROTECTIVELY MARKED

Save where otherwise stated above, Copyright © 2023 NNB Generation Company (SZC) Limited. All rights reserved. No part of this drawing to be reproduced without prior permission.